PLAN OF

FORT SASKATCHEWAN SETTLEMENT

PROVINCE OF ALBERTA

THIRD EDITION CORRECTED

Scale :- 30 chains to an inch

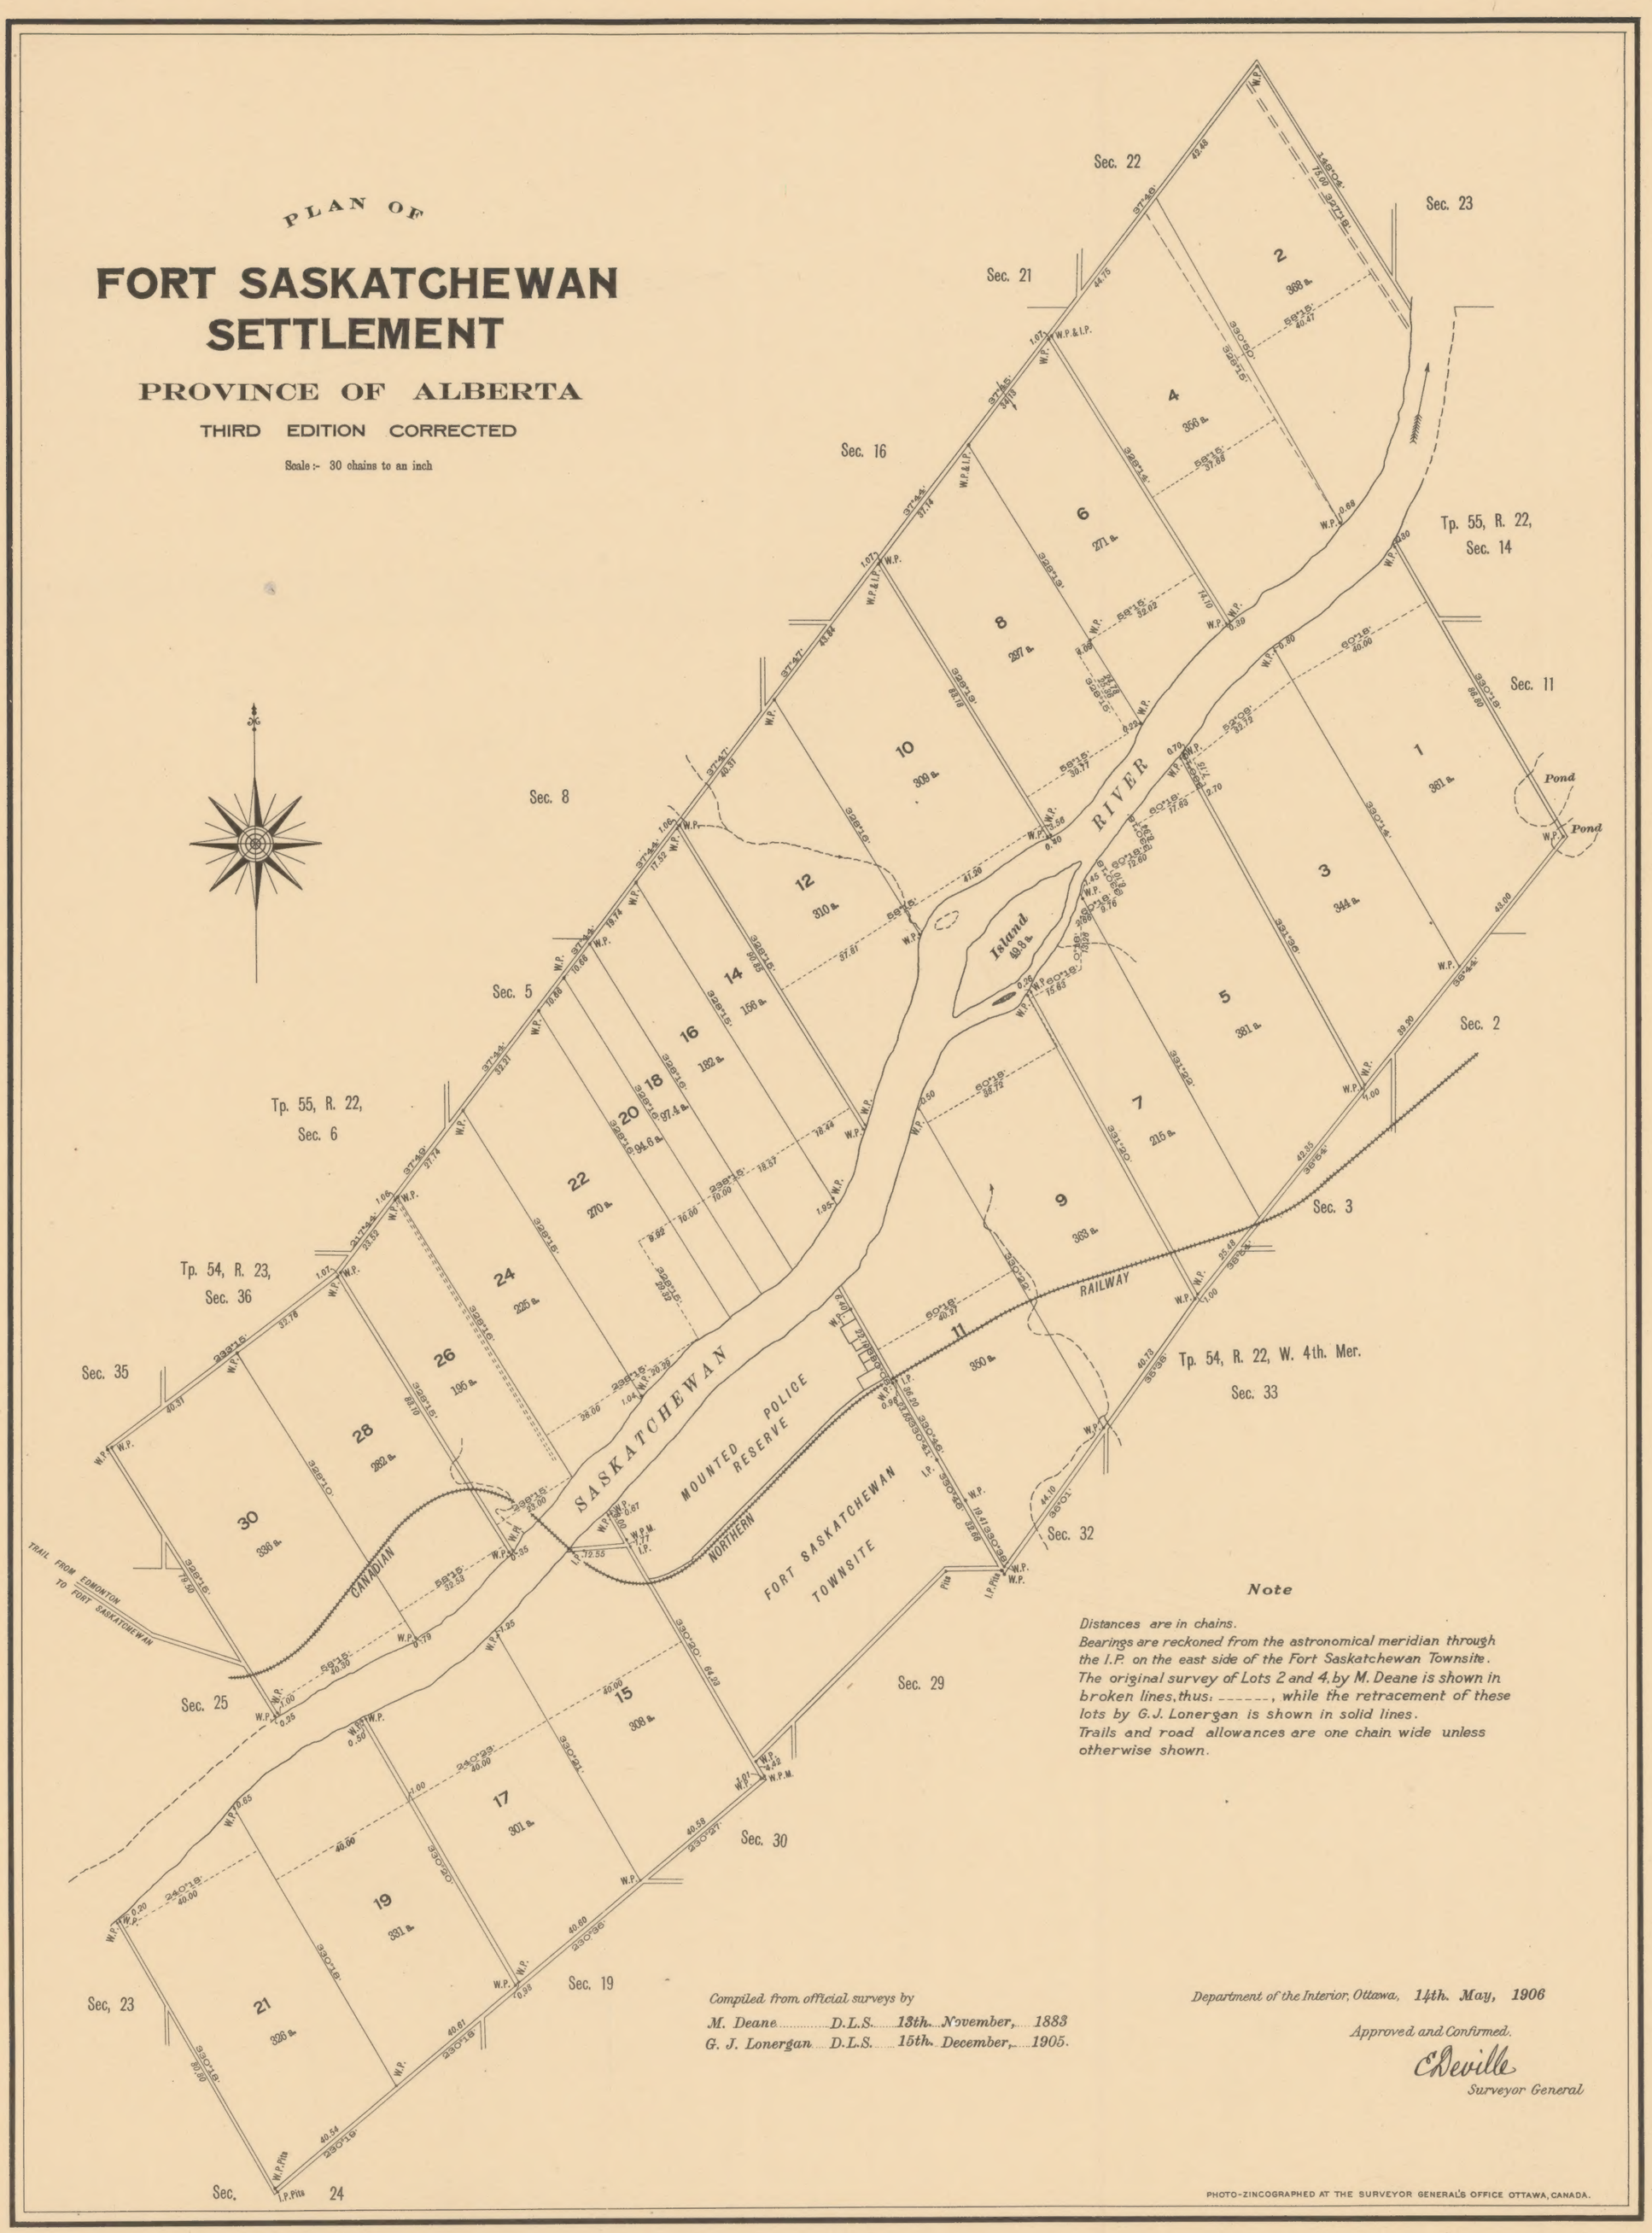

Note

Distances are in chains.
Bearings are reckoned from the astronomical meridian through the I.P. on the east side of the Fort Saskatchewan Townsite.
The original survey of Lots 2 and 4, by M. Deane is shown in broken lines, thus: ------, while the retracement of these lots by G.J. Lonergan is shown in solid lines.
Trails and road allowances are one chain wide unless otherwise shown.

Compiled from official surveys by
M. Deane ..... D.L.S. ..... 13th. November, ... 1883
G. J. Lonergan ..... D.L.S. ..... 15th. December, ... 1905.

Department of the Interior, Ottawa, 14th. May, 1906

Approved and Confirmed.
C. Deville
Surveyor General

PHOTO-ZINCOGRAPHED AT THE SURVEYOR GENERAL'S OFFICE OTTAWA, CANADA.

Alberta - Town plans
FORT SASKATCHEWAN SETTLEMENT - 2
(1905) EARCH

MAP COLLECTION
UNIVERSITY OF ALBERTA
EDMONTON, ALBERTA
CANADA